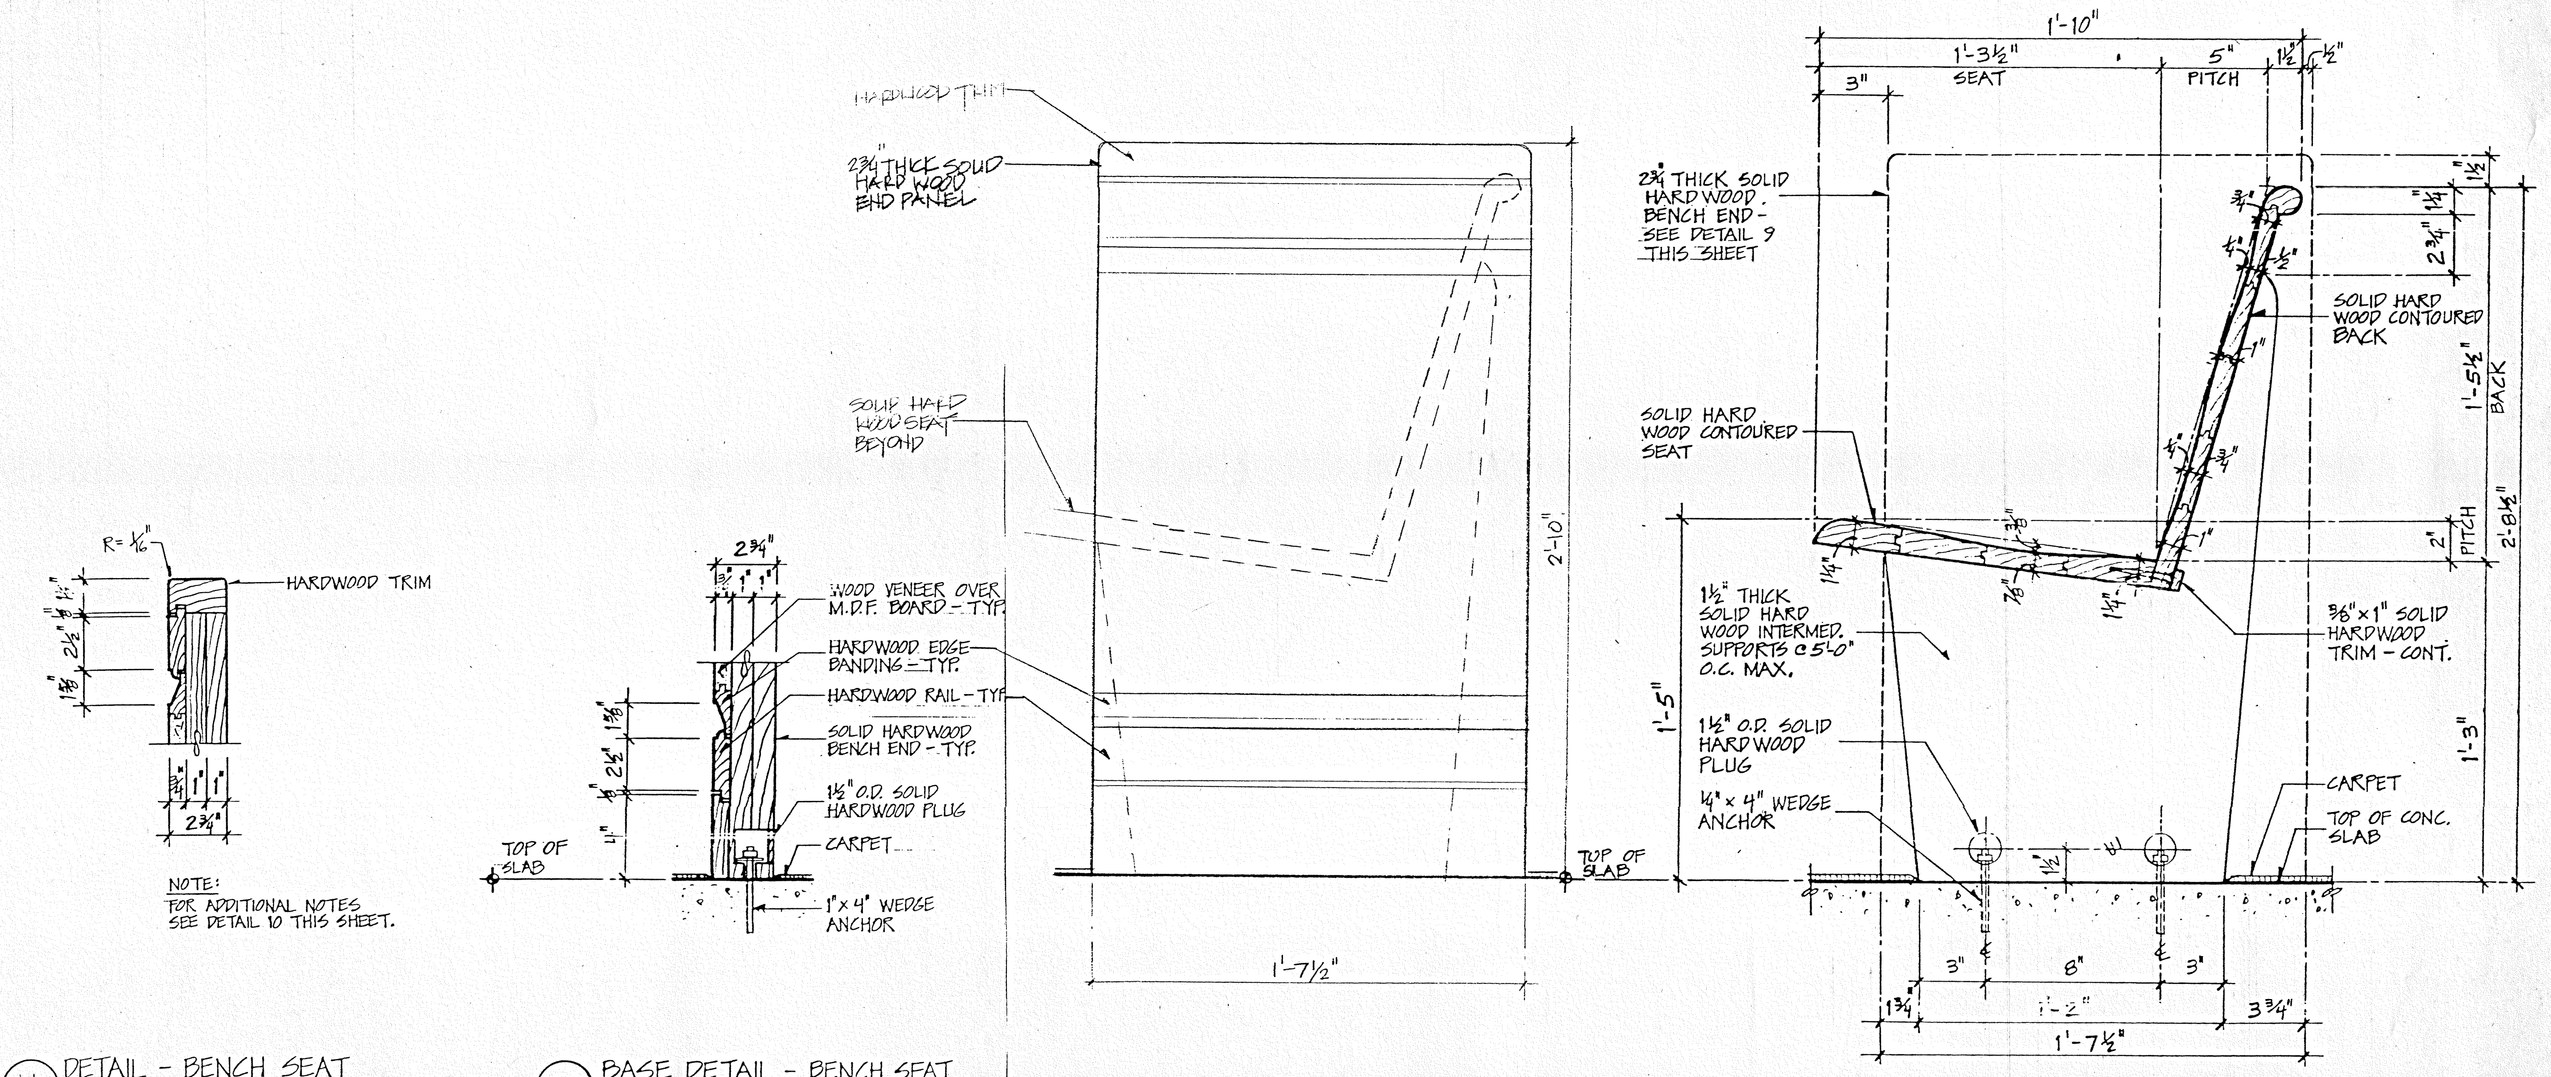

11 DETAIL - BENCH SEAT
SCALE: 3" = 1'-0"

10 BASE DETAIL - BENCH SEAT
SCALE: 3" = 1'-0"

9 END PANEL ELEVATION @ BENCH SEAT
SCALE: 3" = 1'-0"

8 SECTION @ BENCH SEAT
SCALE: 3" = 1'-0"

SECOND BID SET

Revisions: No.	Date:									
		RCG ▫ HOK Joint Venture Architects Richter Cornbrooks Gribble Inc. 231 East Baltimore Street, Baltimore, Maryland 21201 Architects Hellmuth Obata & Kassabaum, PC Canal House, 3223 Grace Street, N.W. Washington, D.C. 20007	Restl Designers, Inc. Structural Engineers 9055 Gaither Road Suite E Gaithersburg, MD 21201	John J. Christie & Associates Mech / Elect Engineers 5028 Wisconsin Ave Suite 200 Washington D.C. 20016	A. Morton Thomas & Associates Civil Engineers 12750 Twinbrook Parkway Suite 200 Rockville, MD 20852	SEAL MONTGOMERY COUNTY STATE OF MARYLAND	USING AGENCY APPROVAL TITLE DATE	DEPARTMENT OF GENERAL SERVICES APPROVAL PROJECT ADMINISTRATOR DATE DIRECTOR, ENGR. & CONSTR. DATE	DRAWING TITLE: COURTROOM MILLWORK DETAILS	SOUTH BALTIMORE DISTRICT COURT PATAPSCO AVE AND 7TH ST BALTIMORE, MARYLAND	PROJECT NO. BC-000-861-001 DATE : 08-01-00 DRAWING NO. A6.25 SHEET 1 OF 1