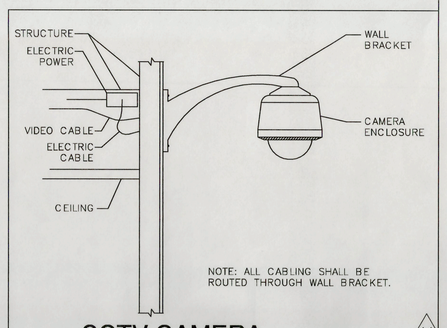

7 | CCTV CAMERA - WALL MOUNTED DEVICE

ES-004 | SCALE: NOT TO SCALE

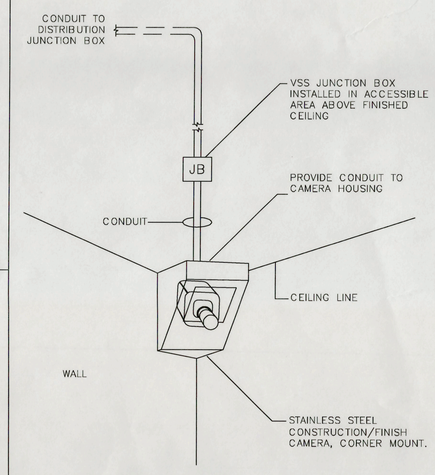

3 | CCTV CAMERA - CORNER MOUNT DETAIL

ES-004 | SCALE: NOT TO SCALE

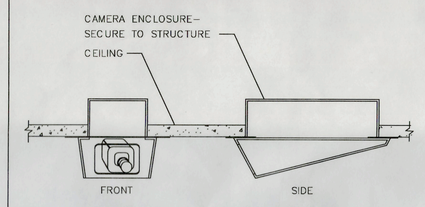

6 | CCTV DETENTION CAMERA - CEILING MOUNT DETAIL

ES-004 | SCALE: NOT TO SCALE

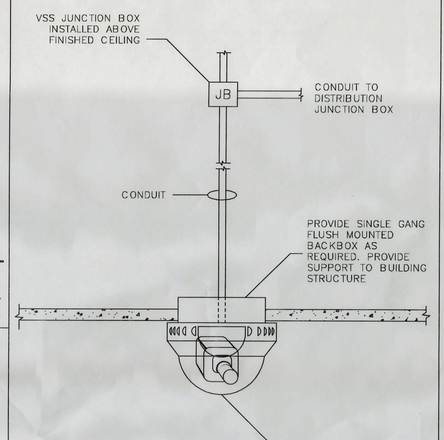

2 | CCTV CAMERA - CEILING DOME DETAIL

ES-004 | SCALE: NOT TO SCALE

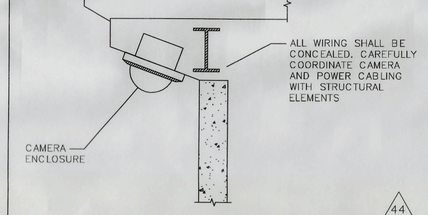

5 | CCTV CAMERA - SOUTH WALL SOFFIT LOCATION

ES-004 | SCALE: NOT TO SCALE

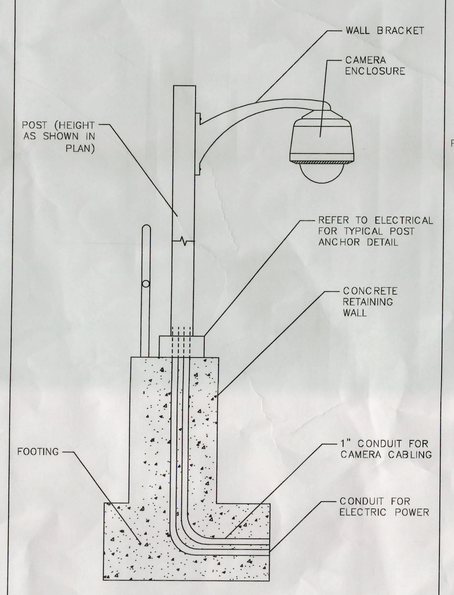

4 | CCTV CAMERA - RETAINING WALL MOUNT

ES-004 | SCALE: NOT TO SCALE

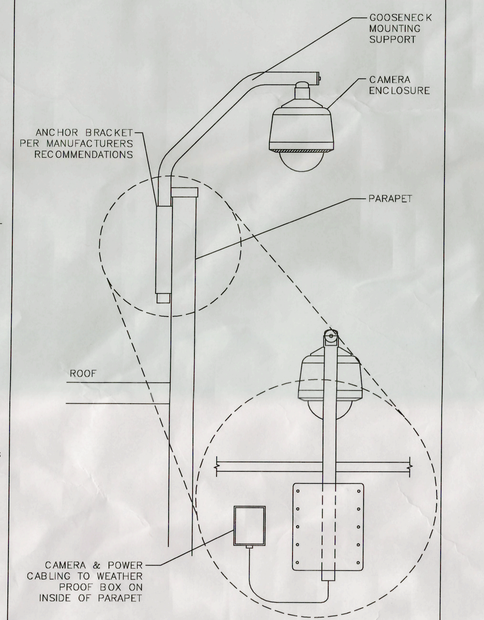

1 | CCTV CAMERA - PARAPET GOOSENECK

ES-004 | SCALE: NOT TO SCALE

CAMERA SCHEDULE

CAMERA DESIGNATION	DETAIL#	CAMERA LOCATION		CAMERA HOUSING		FIXED/PTZ		PRIMARY CONTROL		DEFAULT VIEW	COMMENTS
LEVEL ONE (GENERAL)				SECURITY	DOME	FIXED	PTZ	137/198	157		
1-01	2	RM 151	LOADING DOCK		X	X		X		LOADING DOCK 151	
1-02	2	RM 102	STAIR #1		X	X		X		STAIR #1 102	
1-03	2	RM 147	RECEIVING		X	X		X		DOUBLE DOORS 147A	
1-04	2	RM 110	ELEVATOR LOBBY		X		X	X		ELEVATOR LOBBY 110	
1-05	2	RM 110	ELEVATOR LOBBY		X	X		X		ELEVATOR LOBBY 110	
1-06	2	RM 101	GRAND HALL		X	X		X		MAGOMETER-GRAND HALL 101	LOCATED AT 3RD FLOOR CEILING
1-07	2	RM 101	GRAND HALL		X		X	X		GRAND HALL 101	LOCATED AT 3RD FLOOR CEILING
1-08	2	RM 101	GRAND HALL		X	X		X		MAGOMETER-GRAND HALL 101	LOCATED AT 3RD FLOOR CEILING
1-09	2 /66	RM 101	GRAND HALL		X		X	X		DOORS 101A, 101B, 101C	LOCATED AT 3RD FLOOR CEILING
1-10	2	RM 198	LOBBY		X	X		X		LOBBY 198	
1-11	2	RM 105	STAIR #4		X	X		X		STAIR #4 105	
1-12	2	RM 189	CORRIDOR		X	X		X		CORRIDOR 198	
1-13	2	RM 183	ELEVATOR LOBBY		X	X		X		ELEVATOR LOBBY 183	
1-14	2	RM 182	CORRIDOR		X	X		X		CORRIDOR 182	
1-15	2	RM 104	STAIR #3		X	X		X		STAIR #3 DOOR 104B	
1-16	2	RM 199	SECURE PARKING		X		X	X		SECURE PARKING 199	
1-17	2	RM 199	SECURE PARKING		X		X	X		SECURE PARKING 199	
1-18	2	RM 199	SECURE PARKING		X	X		X		SECURE PARKING 199	
LEVEL ONE (DETENTION)				SECURITY	DOME	FIXED	PTZ	137	157		
D-01	3	RM 153	VEHICULAR SALLYPORT	CORNER		X		X	X	VEHICULAR SALLYPORT 153	
D-02	3	RM 153	VEHICULAR SALLYPORT	CORNER	/66	X		X	X	VEHICULAR SALLYPORT 153	
D-03	3 /66	RM 153B	CORRIDOR	CORNER	/66	X		X	X	CORRIDOR 153B	
D-04	6	RM 155	ELEVATOR LOBBY	CEILING		X		X	X	ELEVATOR LOBBY 155	
D-05	3	RM 166	CORRIDOR	CORNER		X		X	X	CORRIDOR-DOOR 166A	
D-06	6	RM 166	CORRIDOR	CEILING		X		X	X	CORRIDOR 166 NE VIEW	
D-07	6	RM 166	CORRIDOR	CEILING		X		X	X	CORRIDOR 166 NE VIEW	
D-08	3	RM 181	ELEVATOR LOBBY	CORNER		X		X	X	ELEVATOR LOBBY 181	
D-09	3	RM 182B	SALLYPORT	CORNER		X		X	X	SALLYPORT 182B	
D-10	6	RM 167	SALLYPORT	CEILING		X		X	X	SALLYPORT 167	
D-11	6	RM 172	SALLYPORT	CEILING		X		X	X	SALLYPORT 172	
D-12	6	RM 178	SALLYPORT	CEILING		X		X	X	SALLYPORT 178	
D-13	3	RM 168	HOLD	CORNER		X		X	X	HOLD 168	
D-14	3	RM 169	HOLD	CORNER		X		X	X	HOLD 169	
D-15	3	RM 170B	SALLYPORT	CORNER		X		X	X	SALLYPORT 170B	
D-16	3	RM 171B	SALLYPORT	CORNER		X		X	X	SALLYPORT 171B	
D-17	3	RM 173	HOLD	CORNER		X		X	X	HOLD 173	
D-18	3	RM 174	HOLD	CORNER		X		X	X	HOLD 174	
D-19	3	RM 175	HOLD	CORNER		X		X	X	HOLD 175	
D-20	3	RM 176B	SALLYPORT	CORNER		X		X	X	SALLYPORT 176B	
D-21	3	RM 177	HOLD	CORNER		X		X	X	HOLD 177	
D-22	3	RM 179	HOLD	CORNER		X		X	X	HOLD 179	
D-23	3	RM 180B	SALLYPORT	CORNER		X		X	X	SALLYPORT 100B	
LEVEL TWO (GENERAL)				SECURITY	DOME	FIXED	PTZ	137/198	157		
2-01	2	RM 201	ELEVATOR LOBBY		X	X		X		ELEVATOR LOBBY 201	
2-02	2	RM 209	CORRIDOR		X		X	X		NW CORRIDOR 209	
2-03	2	RM 209	CORRIDOR		X		X	X		CORRIDOR 209	
2-04	2	RM 209	CORRIDOR		X		X	X		NE CORRIDOR 209	
2-05	2 /66	RM 203	STAIR #2		X	X		X		STAIR #2 DOOR 203B	
2-06	2	RM 211	CASHIERS		X	X		X		CASHIERS OFFICE 211	
2-07	2	RM 211	CASHIERS		X	X		X		CASHIERS OFFICE 211	
2-08	2	RM 211	CASHIERS		X	X		X		CASHIERS WINDOWS 211	
2-09	2	RM 211	CASHIERS		X	X		X		CASHIERS WINDOWS 211	
LEVEL THREE (GENERAL)				SECURITY	DOME	FIXED	PTZ	137/198	157		
3-01	2	RM 301	ELEVATOR LOBBY		X	X		X		ELEVATOR LOBBY 301 SOUTH	
3-02	2	RM 301	ELEVATOR LOBBY		X	X		X		ELEVATOR LOBBY 301 NORTH	
LEVEL FOUR (GENERAL)				SECURITY	DOME	FIXED	PTZ	137/198	157		
4-01	2	RM 401	ELEVATOR LOBBY		X		X	X		ELEVATOR LOBBY 401	
4-02	2	RM 410	CORRIDOR		X		X	X		NE CORRIDOR 410	
4-03	2	RM 410	CORRIDOR		X		X	X		CORRIDOR 410	
4-04	2	RM 410	CORRIDOR		X		X	X		NW CORRIDOR 410	
LEVEL FOUR (DETENTION)				SECURITY	DOME	FIXED	PTZ	137	157		
D4-01	3	RM 450	SOUND LOCK	CORNER		X		X	X	SOUND LOCK 450	
D4-02	3	RM 454	SOUND LOCK	CORNER		X		X	X	SOUND LOCK 454	
D4-03	3	RM 451	SALLYPORT	CORNER		X		X	X	SALLYPORT 451	
D4-04	3	RM 453	CELL	CORNER		X		X	X	CELL 453	
D4-05	3	RM 452	CELL	CORNER		X		X	X	CELL 452	
D4-06	3	RM 455	SOUND LOCK	CORNER		X		X	X	SOUND LOCK 455	
D4-07	3	RM 459	SOUND LOCK	CORNER		X		X	X	SOUND LOCK 459	
D4-08	3	RM 456	SALLYPORT	CORNER		X		X	X	SALLYPORT 456	
D4-09	3	RM 458	CELL	CORNER		X		X	X	CALL 458	
D4-10	3	RM 457	CELL	CORNER		X		X	X	CELL 457	
LEVEL FIVE (GENERAL)				SECURITY	DOME	FIXED	PTZ	137/198	157		
5-01	2	RM 501	ELEVATOR LOBBY		X		X	X		ELEVATOR LOBBY 501	
5-02	2	RM 510	CORRIDOR		X		X	X		NE CORRIDOR 510	
5-03	2	RM 510	CORRIDOR		X		X	X		CORRIDOR 510	
5-04	2	RM 510	CORRIDOR		X		X	X		NW CORRIDOR 510	
LEVEL FIVE (DETENTION)				SECURITY	DOME	FIXED	PTZ	137	157		
D5-01	3	RM 550	SOUND LOCK	CORNER		X		X	X	SOUND LOCK 550	
D5-02	3	RM 554	SOUND LOCK	CORNER		X		X	X	SOUND LOCK 554	
D5-03	3	RM 551	SALLYPORT	CORNER		X		X	X	SALLYPORT 551	
D5-04	3	RM 553	CELL	CORNER		X		X	X	CELL 553	
D5-05	3	RM 552	CELL	CORNER		X		X	X	CELL 552	
D5-06	3	RM 555	SOUND LOCK	CORNER		X		X	X	SOUND LOCK 555	
D5-07	3	RM 559	SOUND LOCK	CORNER		X		X	X	SOUND LOCK 559	
D5-08	3	RM 556	SALLYPORT	CORNER		X		X	X	SALLYPORT 556	
D5-09	3	RM 558	CELL	CORNER		X		X	X	CELL 558	
D5-10	3	RM 557	CELL	CORNER		X		X	X	CELL 557	
LEVEL SIX (GENERAL)				SECURITY	DOME	FIXED	PTZ	137/198	157		
6-01	2	RM 601	ELEVATOR LOBBY		X		X	X		ELEVATOR LOBBY 601	
6-02	2	RM 610	CORRIDOR		X		X	X		NE CORRIDOR 610	
6-03	2	RM 610	CORRIDOR		X		X	X		CORRIDOR 610	
6-04	2	RM 610	CORRIDOR		X	X		X		NW CORRIDOR 610	
LEVEL SIX (DETENTION)				SECURITY	DOME	FIXED	PTZ	137	157		
D6-01	3	RM 655	SOUND LOCK	CORNER		X		X	X	SOUND LOCK 665	
D6-02	3	RM 659	SOUND LOCK	CORNER		X		X	X	SOUND LOCK 659	
D6-03	3	RM 656	SALLYPORT	CORNER		X		X	X	SALLYPORT 656	
D6-04	3	RM 658	CELL	CORNER		X		X	X	CELL 658	
D6-05	3	RM 657	CELL	CORNER		X		X	X	CELL 657	
D6-06	3	RM 661	SOUND LOCK	CORNER		X		X	X	SOUND LOCK 661	
D6-07	3	RM 665	SOUND LOCK	CORNER		X		X	X	SOUND LOCK 665	
D6-08	3	RM 662	SALLYPORT	CORNER		X		X	X	SALLYPORT 662	
D6-09	3	RM 664	CELL	CORNER		X		X	X	CELL 664	
D6-10	3	RM 663	CELL	CORNER		X		X	X	CELL 663	
ELEVATOR /66				SECURITY	DOME	FIXED	PTZ	137/198	157		
EL-01	2	P-1	ELEVATOR LOBBY 110		X	X		X		ELEVATOR CAB	CONNECT AT ELEVATOR MACHINE ROOM P04.
EL-02	2	P-2	ELEVATOR LOBBY 110		X	X		X		ELEVATOR CAB	CONNECT AT ELEVATOR MACHINE ROOM P04.
EL-03	2	P-3	ELEVATOR LOBBY 110		X	X		X		ELEVATOR CAB	CONNECT AT ELEVATOR MACHINE ROOM P03.
EL-04	2	P-4	ELEVATOR LOBBY 110		X	X		X		ELEVATOR CAB	CONNECT AT ELEVATOR MACHINE ROOM P03.
EL-05	3	PR-1	ELEVATOR LOBBY 181		X	X		137	X	ELEVATOR CAB	CONNECT AT ELEVATOR MACHINE ROOM P06.
EL-06	3	PR-2	ELEVATOR LOBBY 155		X	X		137	X	ELEVATOR CAB	CONNECT AT ELEVATOR MACHINE ROOM P05.
EL-07	2	J-1	ELEVATOR LOBBY 183		X	X		X		ELEVATOR CAB	CONNECT AT ELEVATOR MACHINE ROOM P08.
EXTERIOR /66				SECURITY	DOME	FIXED	PTZ	137/198	157		
E-01	4	ENTRANCE GATE		EXTERIOR		X		X	X	ENTRANCE GATE	
E-02	7	SALLYPORT ENTRANCE		EXTERIOR		X		X		LOADING DOC 151	LOCATE CAMERA AT LEVEL TWO FLOOR ELEVATION.
E-03	7	SALLYPORT ENTRANCE		EXTERIOR			X	X		SALLYPORT ENTRANCE	LOCATE CAMERA AT LEVEL THREE FLOOR ELEVATION.
E-04	7	SALLYPORT ENTRANCE		EXTERIOR		X		X		VEHICULAR SALLYPORT	LOCATE CAMERA AT LEVEL THREE FLOOR ELEVATION.
E-05	7	SOUTHWEST CORNER		EXTERIOR			X	X		STAIR DOOR 203B	LOCATE CAMERA AT LEVEL THREE FLOOR ELEVATION.
E-06	5	SOUTH FACE		EXTERIOR			X	X			LOCATE CAMERA AT LEVEL THREE FLOOR ELEVATION.
E-07	5	SOUTH FACE		EXTERIOR			X	X			LOCATE CAMERA AT LEVEL THREE FLOOR ELEVATION.
E-08	7	SOUTHEAST CORNER		EXTERIOR			X	X			LOCATE CAMERA AT LEVEL THREE FLOOR ELEVATION.
E-09	7	NORTHEAST CORNER		EXTERIOR			X	X		MAIN ENTRANCE	LOCATE CAMERA AT LEVEL THREE FLOOR ELEVATION.
E-10	2	NORTH FACE		EXTERIOR		X		X			LOCATE CAMERA AT LEVEL THREE FLOOR ELEVATION.
E-11	1	NORTH FACE		EXTERIOR			X	X			LOCATE CAMERA AT LEVEL THREE FLOOR ELEVATION.
E-12	1	NORTHWEST CORNER		EXTERIOR			X	X			LOCATE CAMERA AT LEVEL THREE FLOOR ELEVATION.
E-13	1	WEST FACE		EXTERIOR			X	X			LOCATE CAMERA AT LEVEL THREE FLOOR ELEVATION.

PROJECT
ROCKVILLE DISTRICT COURT
191 EAST JEFFERSON ST.
ROCKVILLE, MD

DGS PROJECT NO: BC-725-992-000

ARCHITECT
DMJM Design
DMJM Design
3101 Wilson Boulevard, Suite 900
Arlington, Virginia 22201

CONSULTANTS

REGISTRATION

USING AGENCY APPROVAL

NAME DATE

TITLE

DEPARTMENT OF GENERAL SERVICES APPROVAL

PROJECT MANAGER DATE

CHIEF-PROJECT MGMT & DESIGN DATE

ISSUE

MARK	DATE	DESCRIPTION
66	06-07-2010	ASI 066
44	11-23-2009	ASI 044
	11-03-2008	ISSUED FOR CONSTRUCTION

CAD DRAWING FILE:
DRAWN BY:
CHECKED BY:

SHEET TITLE
SECURITY CAMERA SCHEDULES

SHEET NUMBER
ES-004

SET SHEET OF