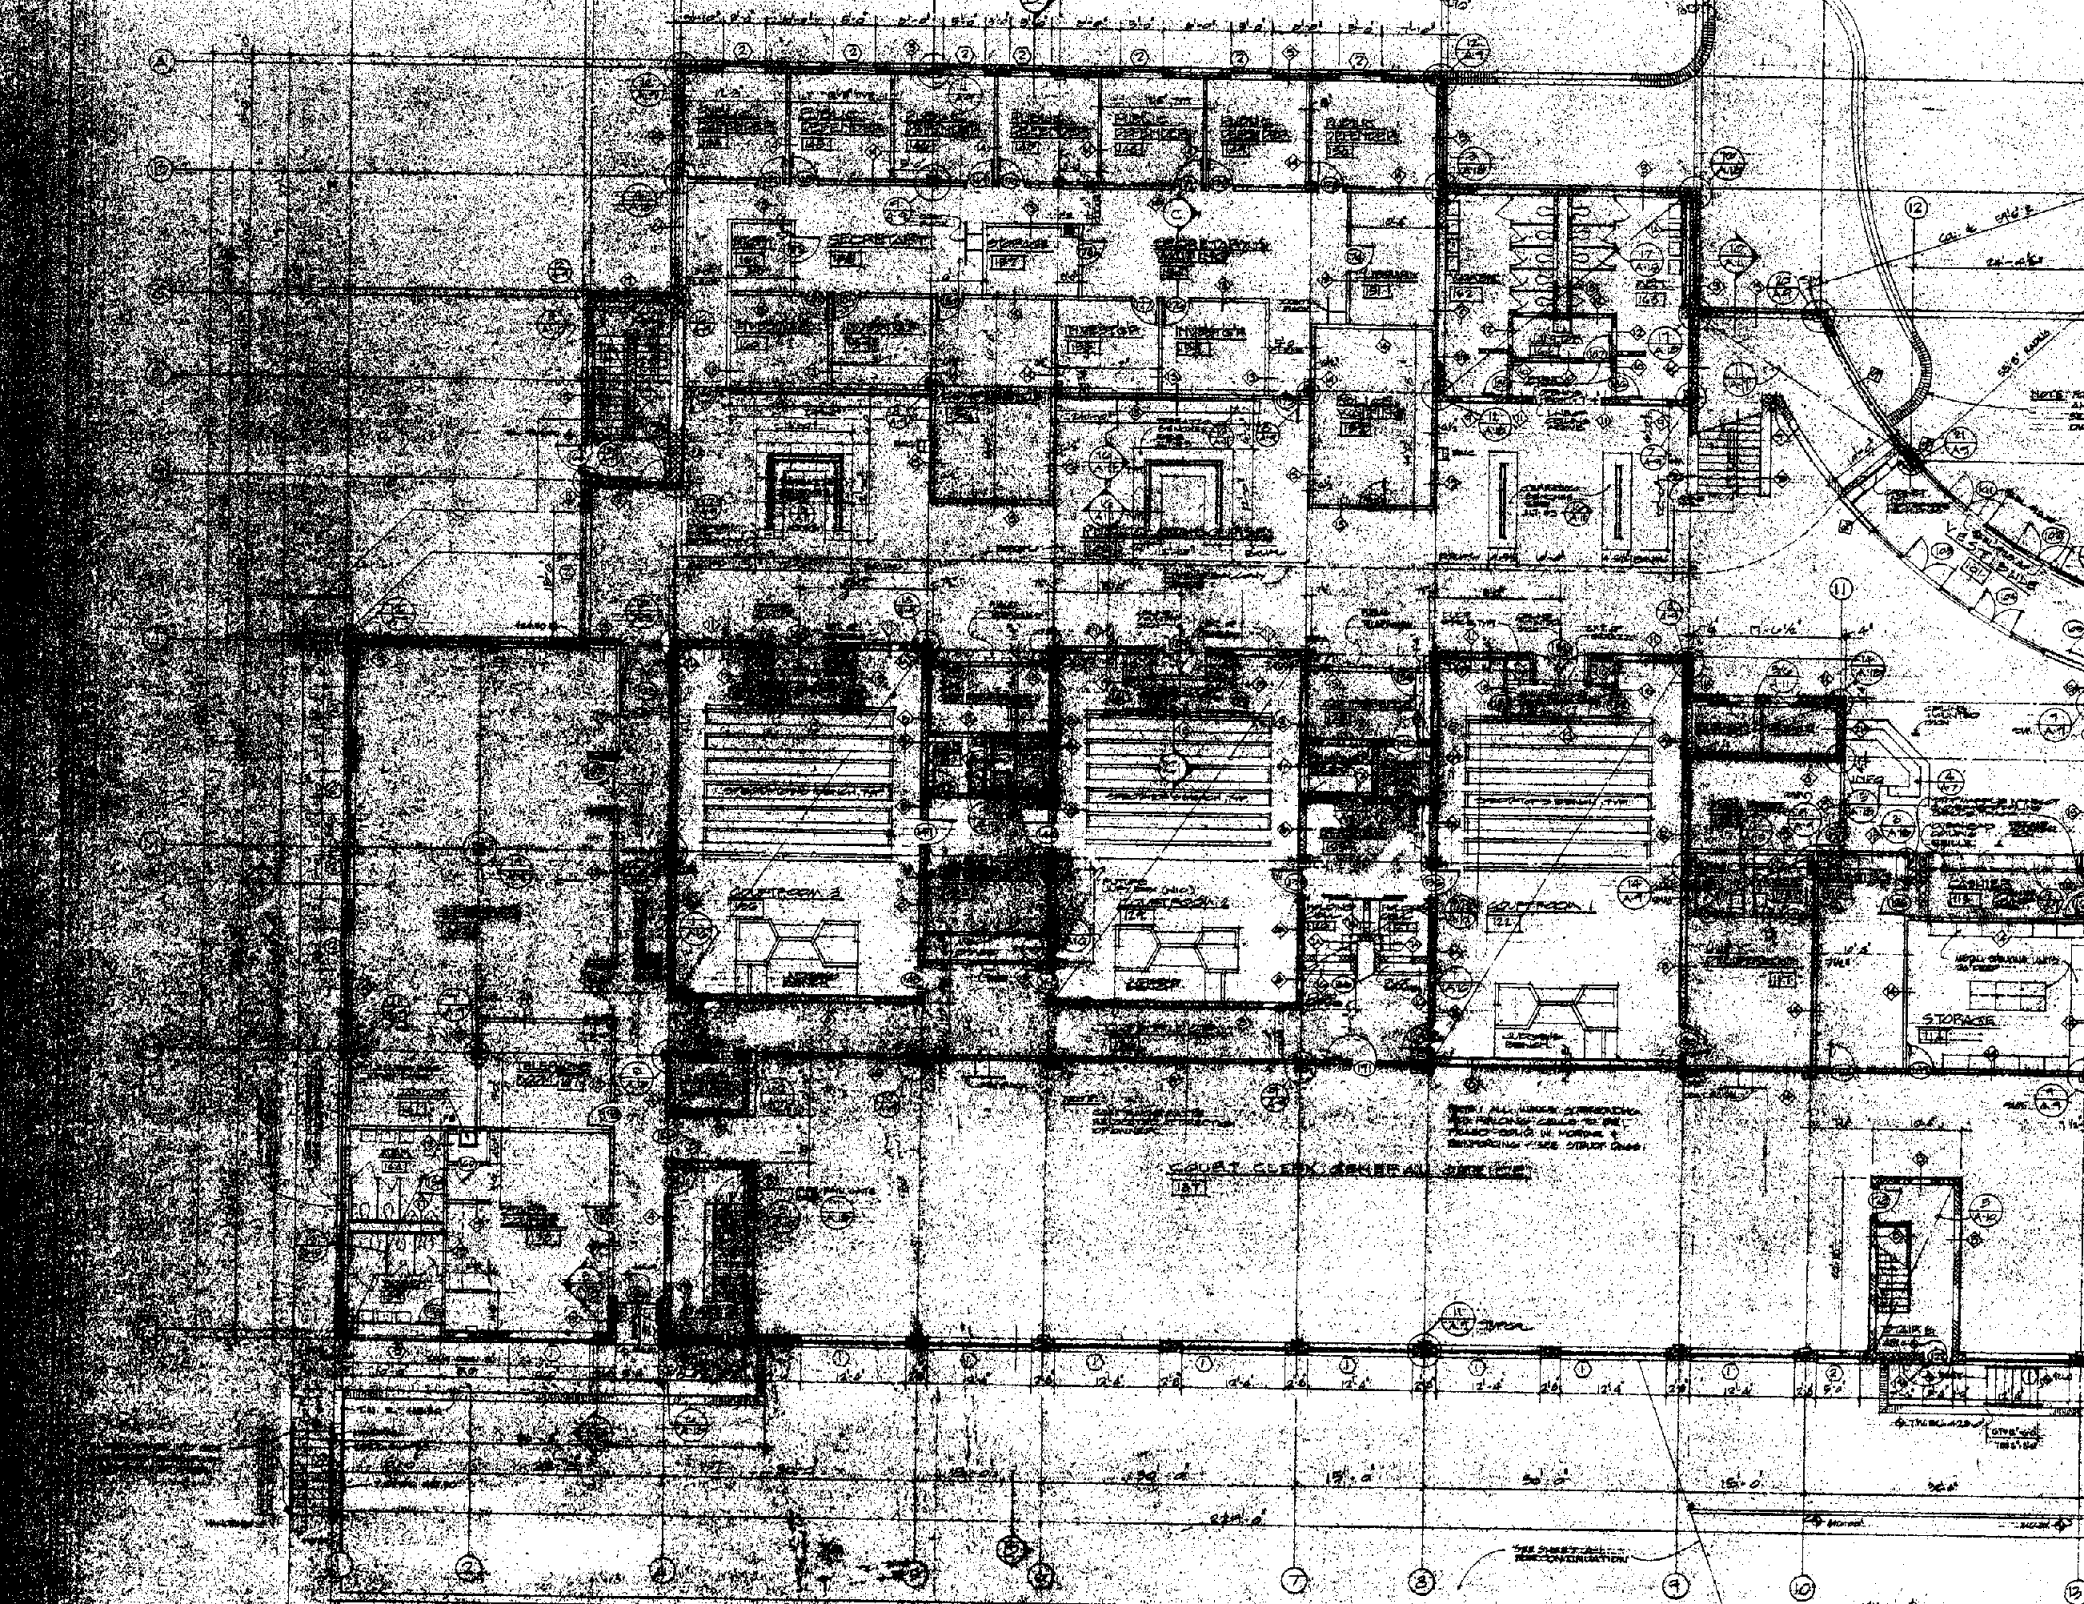
COURTROOM 2
COURTROOM 1
STORAGE
COURT CLERK GENERAL SERVICE

2ND Floor

SECOND FLOOR PLAN
SCALE: 1/8"=1'-0"