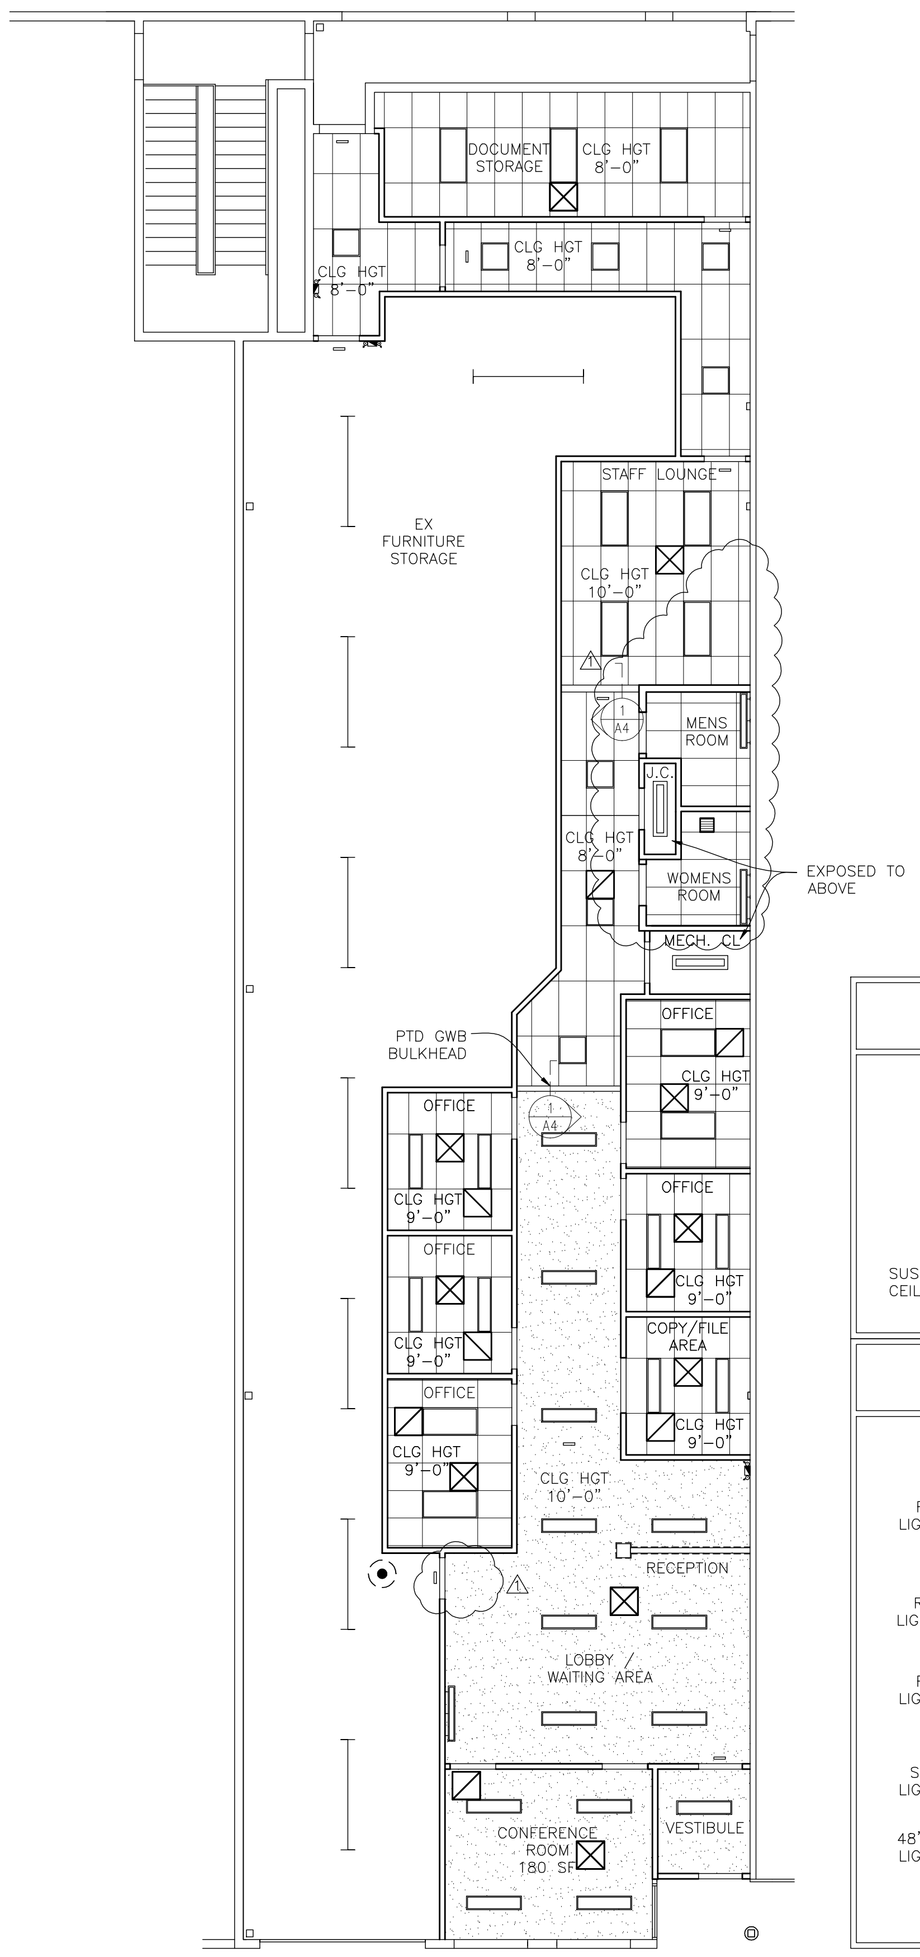

REFLECTED CEILING PLAN
SCALE: 1/8"=1'-0"

NORTH

CEILING LEGEND:

GWB CEILING

SUSPENDED 24x48 ACOUSTICAL CEILING PANELS WITH EXPOSED GRID

SYMBOL LEGEND:

- 24x48 RECESSED LIGHT FIXTURE
- 24x24 RECESSED LIGHT FIXTURE
- 12x48 RECESSED LIGHT FIXTURE
- 12x48 SUSPENDED LIGHT FIXTURE
- 48" WALL-MTD LIGHT FIXTURE
- RETURN AIR GRILLE
- SUPPLY AIR DIFFUSER
- EXHAUST GRILLE
- EMERGENCY LIGHT
- EXIT SIGN
- EX O.H. FIXTURE

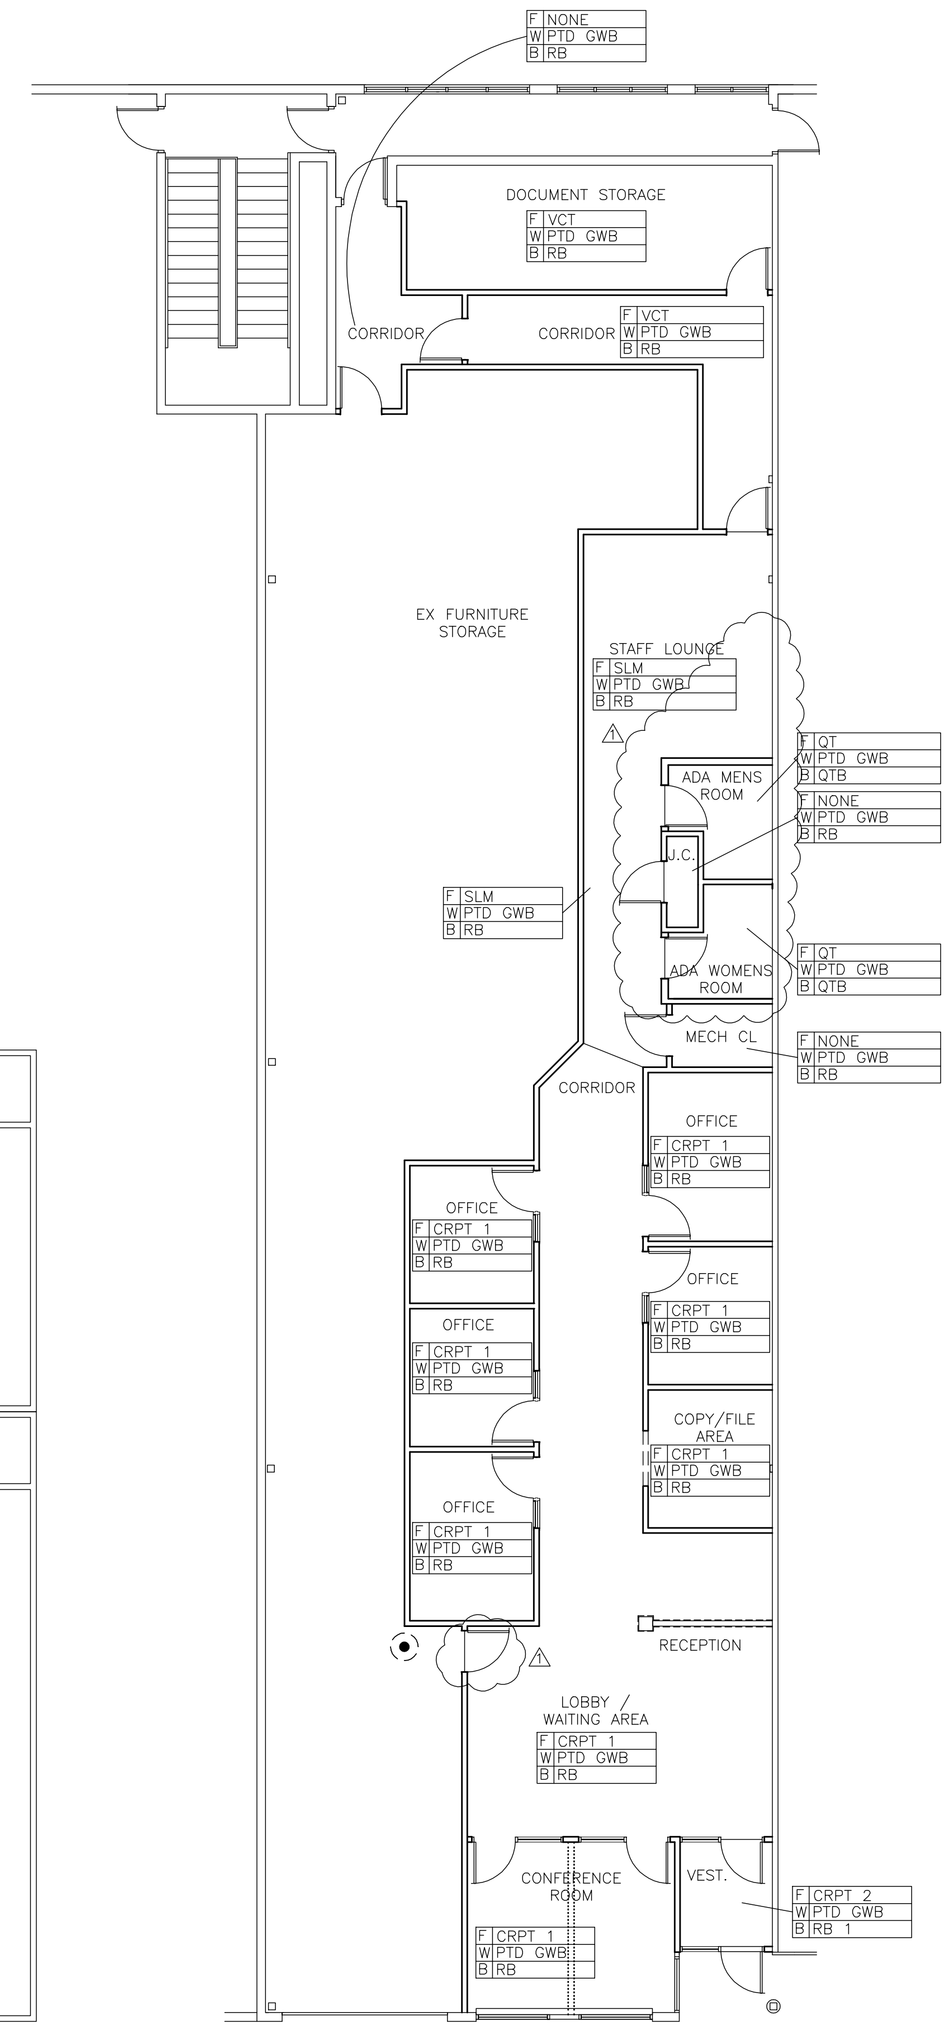

FINISH PLAN
SCALE: 1/8"=1'-0"

NORTH

KEY:

ROOM NAME

F	FINISH
W	FINISH
B	FINISH

F = FLOOR FINISH
W = WALL FINISH
B = BASE

FINISHES:

FLOORING
- CARPETING
  - CRPT 1 SHEET
  - CRPT 2 WALK-OFF MAT
- SHEET LINOLEUM
  - SLM
- QUARRY TILE
  - QT
- VINYL COMPOSITION TILE
  - VCT

WALLS
- PAINTED GYPSUM WALLBOARD
  - PTD GWB

BASE
- QUARRY TILE BASE
  - QTB
- RUBBER BASE
  - RB

FINISH PLAN NOTES:

1. CONTINUE ALL ROOM FINISHES INTO ADJOINING CLOSETS UNLESS OTHERWISE NOTED.
2. SEE REFLECTED CEILING PLAN FOR CEILING FINISHES.
3. ALL TRHESHOLDS AND FLOOR TRANSITION STRIPS SHALL BE ADA-COMPLIANT HANDICAP ACCESSIBLE.

SYMMETRY FIRST ARCHITECTS, LLC
8600 Foundry Street
Box 2069
Savage, MD 20763
240-568-0700
240-568-0354 fax
www.symmetryfirst.com

STAMP

I CERTIFY THAT THESE DOCUMENTS WERE PREPARED OR APPROVED BY ME, AND THAT I AM A DULY LICENSED ARCHITECT UNDER THE LAWS OF THE STATE OF MARYLAND, LICENSE NUMBER 9727. EXPIRATION DATE 11-2-11

NOTE: THESE DRAWINGS ARE THE PROPERTY OF SYMMETRY FIRST ARCHITECTS, LLC AND, AS SUCH, MAY NOT BE REPRODUCED OR RE-USED, EITHER WHOLLY OR IN PART, WITHOUT PRIOR WRITTEN CONSENT OF SYMMETRY FIRST ARCHITECTS, LLC.

PROJECT PHASE
BID DOCUMENTS

PROJECT TITLE
A.O.C. TENANT BUILD-OUT
2001 COMMERCE PARK DR., SUITE 2001-B
ANNAPOLIS, MD 21401

REVISIONS

NO.	DATE	ISSUED FOR
1	10.21.11	PERMIT REVISIONS

PROJECT NUMBER	11-160
DATE	9.1.11
SCALE	AS NOTED

DRAWING TITLE
FINISH PLAN REFLECTED CLG PLAN

SHEET NUMBER
A2