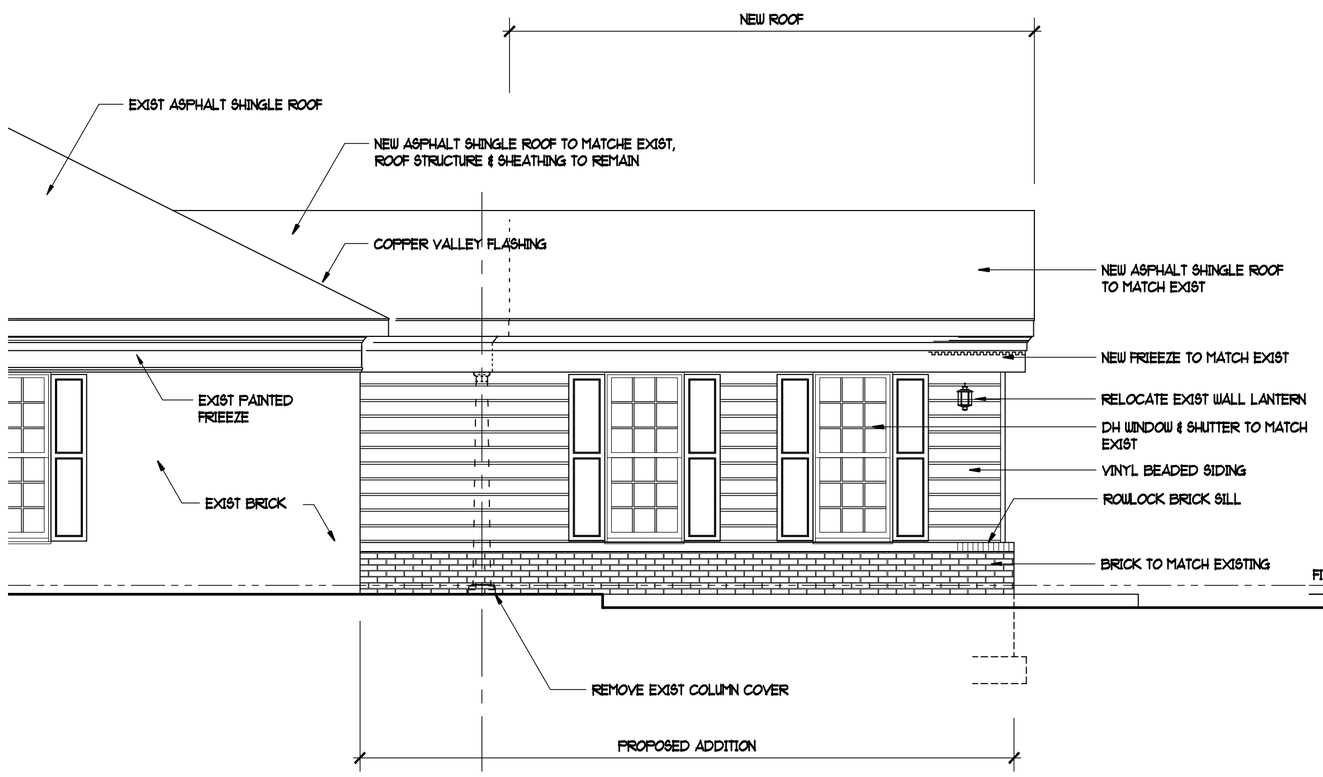

SOUTH ELEVATION - PROPOSED (OPPOSITE SIDE SIMILAR)
1/4" = 1'-0"

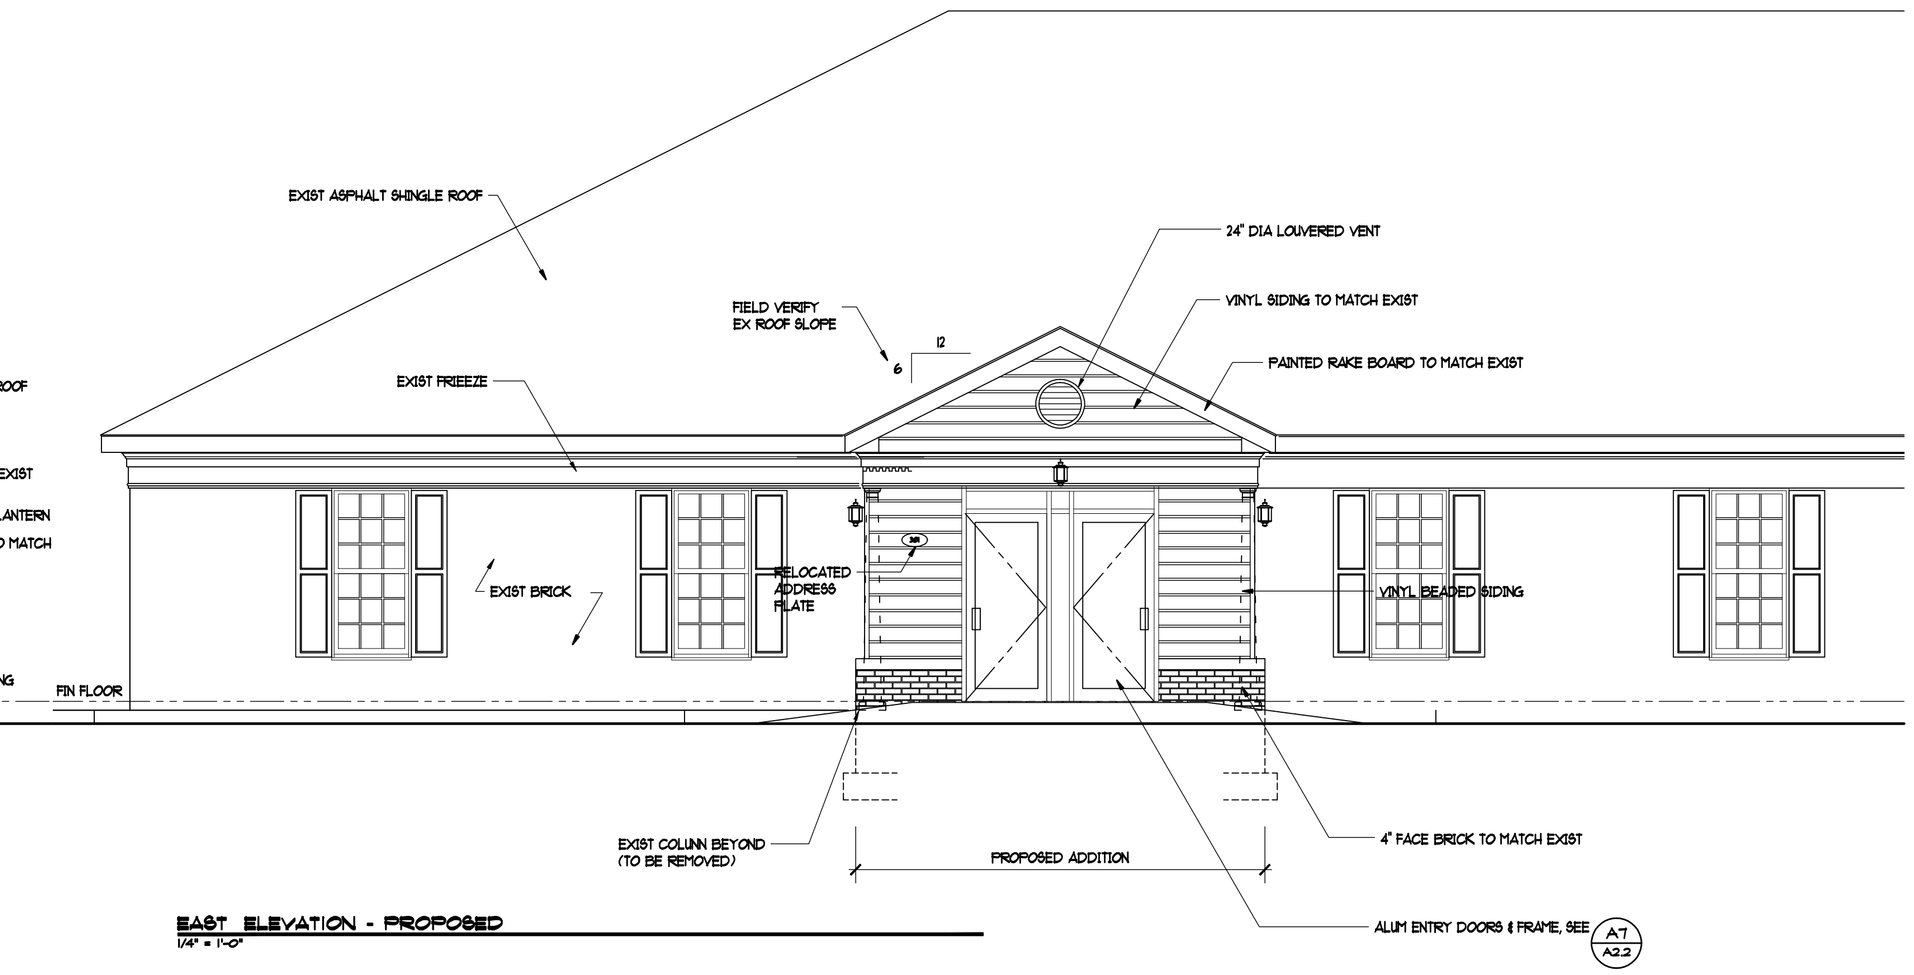

EAST ELEVATION - PROPOSED
1/4" = 1'-0"

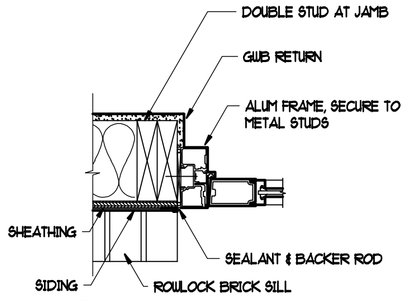

B4 A2.2 DOOR JAMB
1 1/2" = 1'-0"

SOUTH ELEVATION
1/8" = 1'-0"

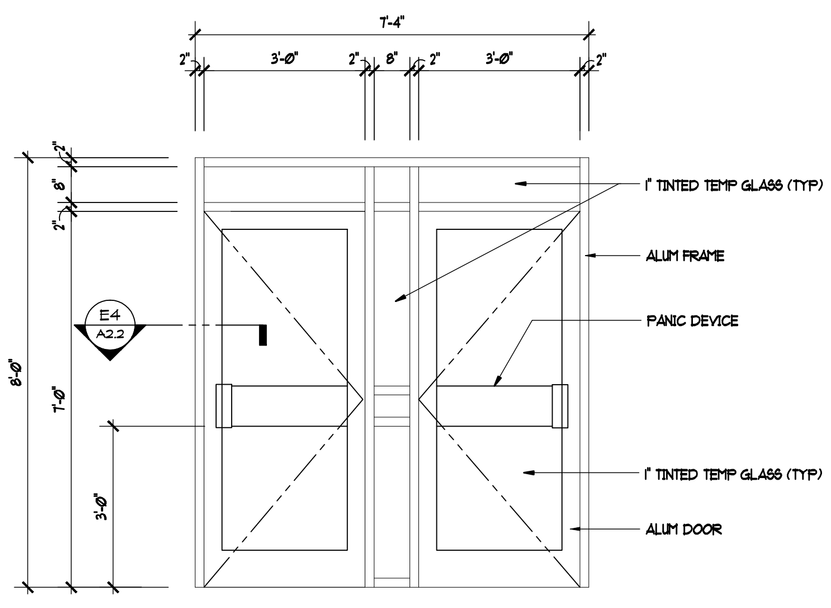

A7 A2.2 ENTRANCE DOOR FRAMING ELEV.
1/2" = 1'-0"

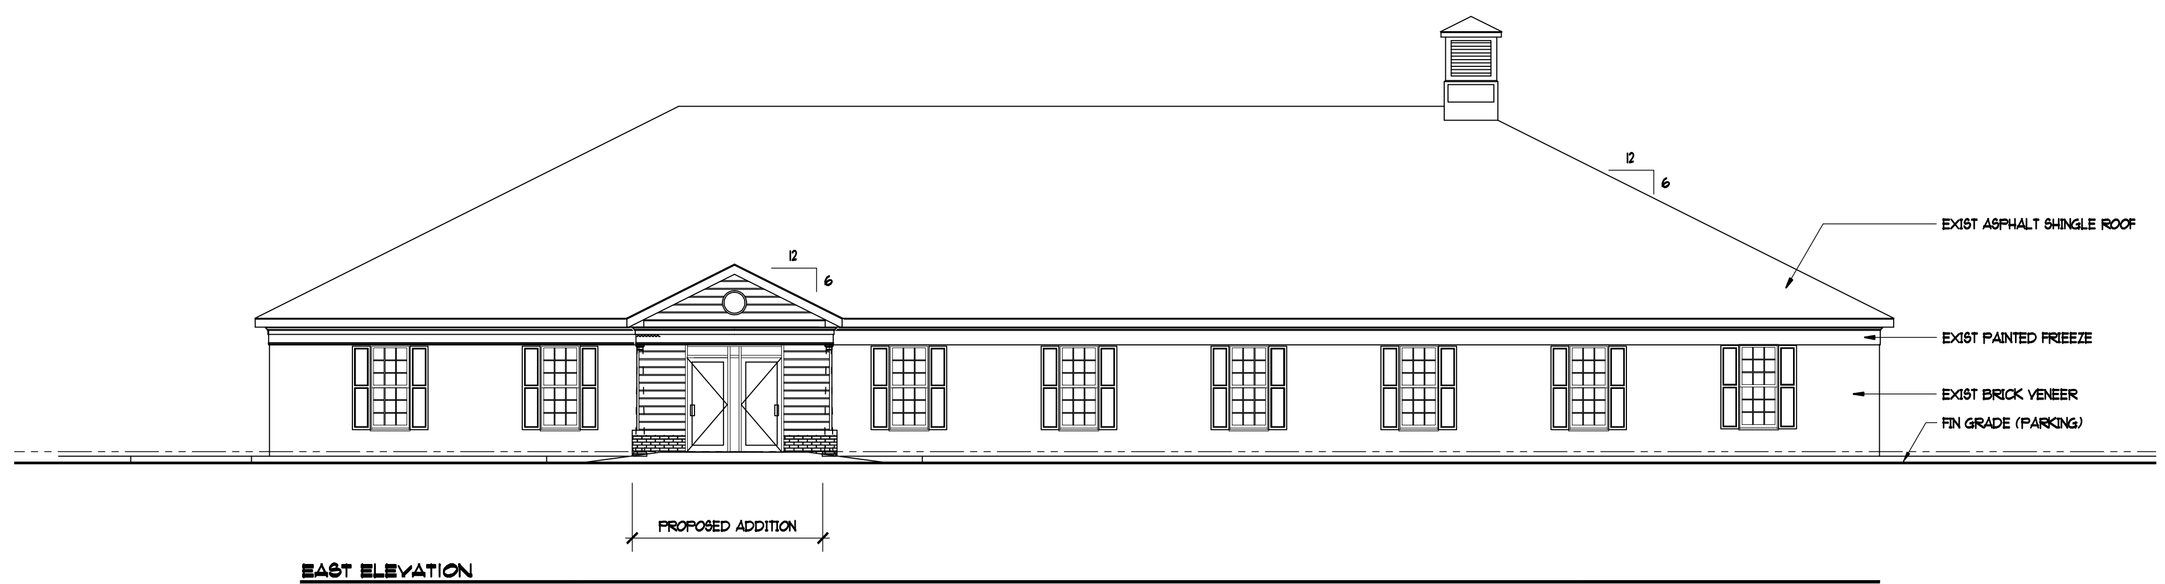

EAST ELEVATION
1/8" = 1'-0"

REVISIONS	

Owner/Lease:
State of Maryland Judicary
580 Taylor Avenue, 4th Floor
Annapolis, Maryland 21401

Construction Manager:

Structural Engineer:

Mechanical/Electrical/Plumbing Engineer:

Civil Engineer:

MARYLAND JUDICIARY

Maryland Judicary

New Entrance
Snow Hill District Court

301 Commerce Street
Snow Hill, Maryland 21863

MORGAN DESIGN GROUP
Architecture
Interior Design
Landscape Design
500 Redland Court
Suite 214
Owings Mills, Maryland 21117
Phone: 410-356-0122
Fax: 410-356-7322
www.mdgarch.com

ISSUED FOR:
- ☐ PRELIMINARY/PROGRESS (NOT FOR CONST.)
- ☐ PRICING ONLY
- ☐ PERMIT
- ■ CONSTRUCTION DOCUMENTS

SEAL

"I certify that these documents were prepared or approved by me, and that I am duly licensed architect under the laws of the State of Maryland, license number 7573-R, Expiration date April 5, 2013"

© COPYRIGHT 2012, MORGAN DESIGN GROUP

DESIGN	JBM
DRAWN	STAFF
APPROVED	
SCALE	AS SHOWN
DATE	March 14, 2012
CAD FILE	
PROJECT NO.	

DRAWING TITLE
PROPOSED ELEVATIONS

A2.2