MARYLAND JUDICIARY
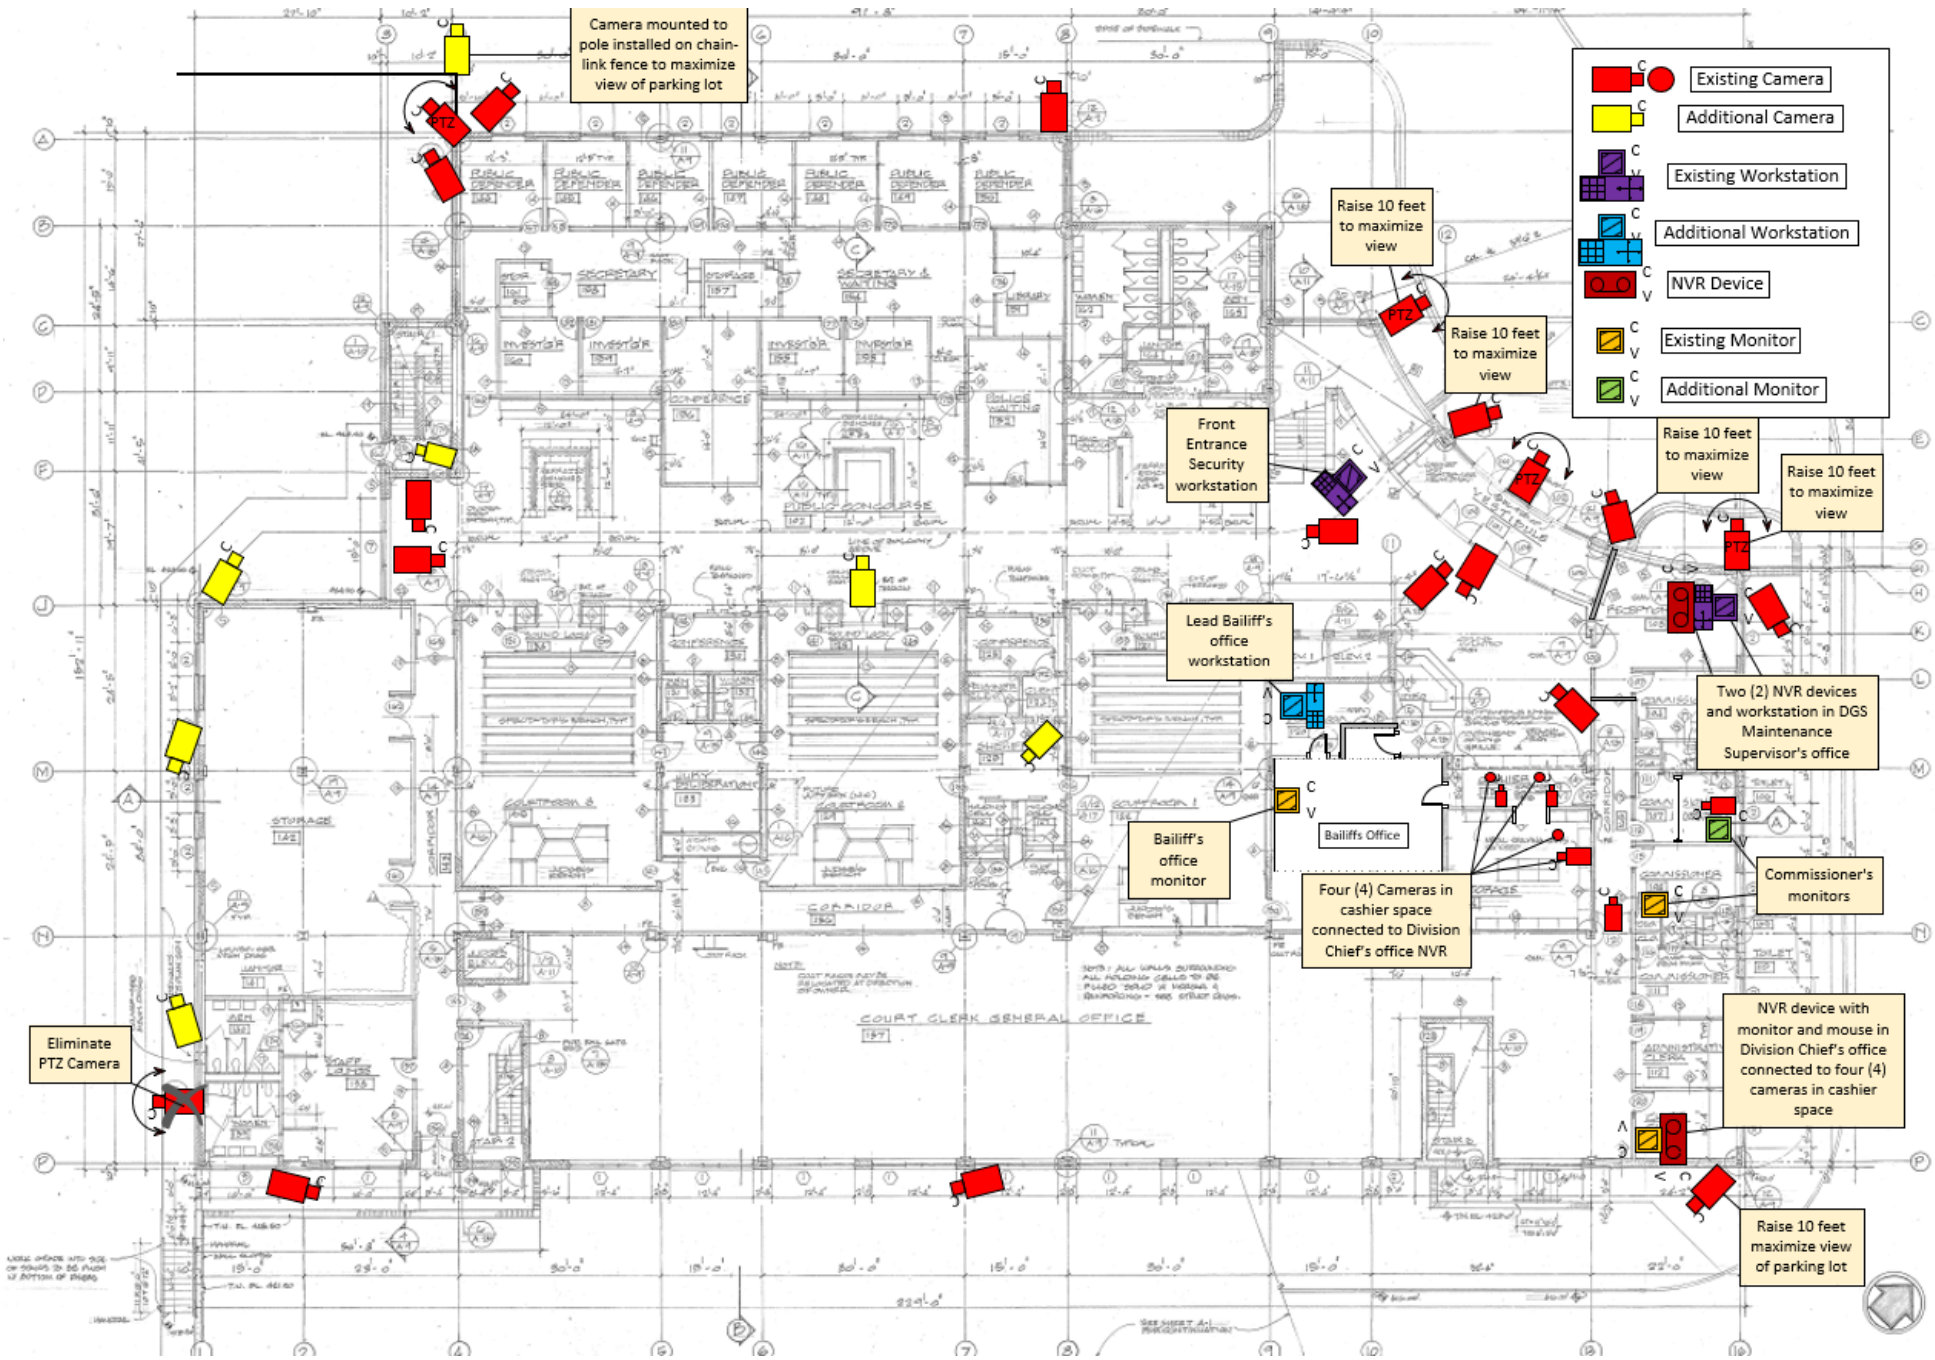
Attachment 2 - Ground Floor – Revision 1