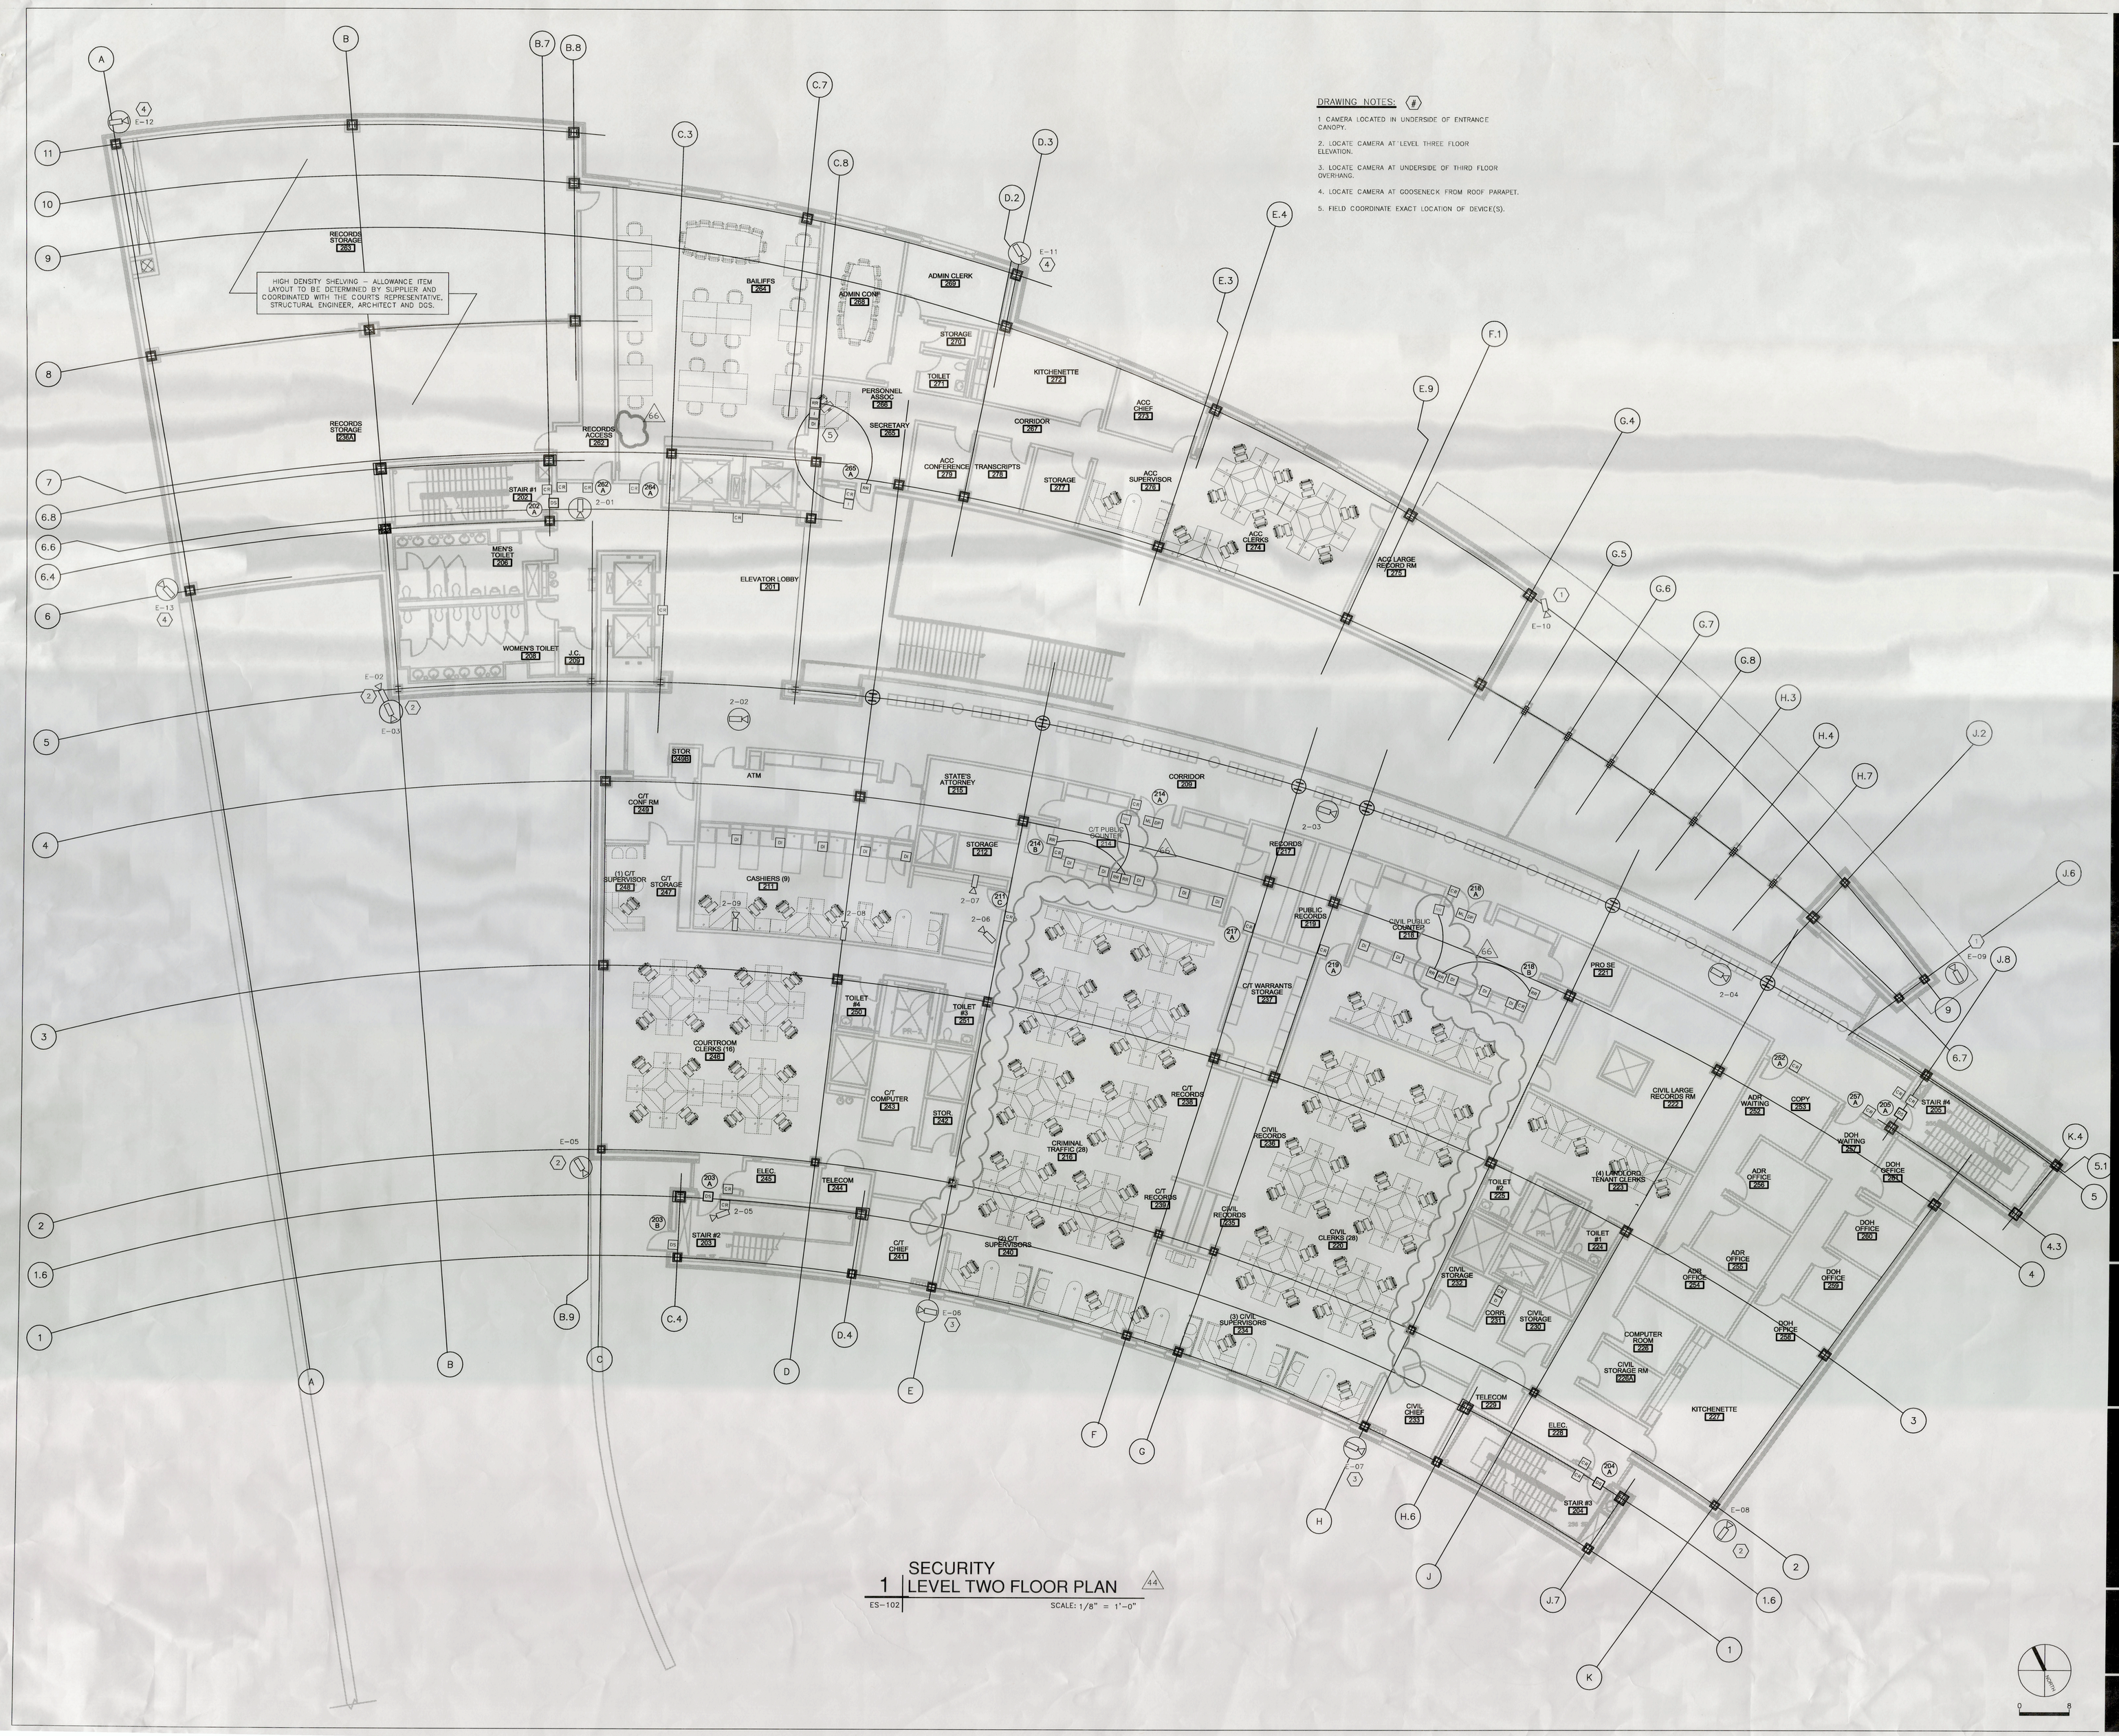

DRAWING NOTES: #

1. CAMERA LOCATED IN UNDERSIDE OF ENTRANCE CANOPY.
2. LOCATE CAMERA AT LEVEL THREE FLOOR ELEVATION.
3. LOCATE CAMERA AT UNDERSIDE OF THIRD FLOOR OVERHANG.
4. LOCATE CAMERA AT GOOSENECK FROM ROOF PARAPET.
5. FIELD COORDINATE EXACT LOCATION OF DEVICE(S).

1 SECURITY LEVEL TWO FLOOR PLAN 44

ES-102 SCALE: 1/8" = 1'-0"

PROJECT

ROCKVILLE DISTRICT COURT

191 EAST JEFFERSON ST.
ROCKVILLE, MD

DGS PROJECT NO: BC-25-992-002

ARCHITECT

DMJM Design

DMJM Design
3101 Wilson Boulevard, Suite 900
Arlington, Virginia 22201

CONSULTANTS

REGISTRATION

USING AGENCY APPROVAL

NAME DATE

TITLE

DEPARTMENT OF GENERAL SERVICES APPROVAL

PROJECT MANAGER DATE

CHIEF-PROJECT MGMT & DESIGN DATE

ISSUE

MARK	DATE	DESCRIPTION
66	06-07-2010	ASI 066
44	11-23-2009	ASI 044
	10-22-2008	ISSUED FOR CONSTRUCTION

DMJM PROJECT NO: 032151754
CAD DRAWING FILE:
DRAWN BY:
CHECKED BY:

SHEET TITLE

SECURITY LEVEL TWO FLOOR PLAN

SHEET NUMBER

ES-102

SET SHEET OF

ASC JOB# 0411148